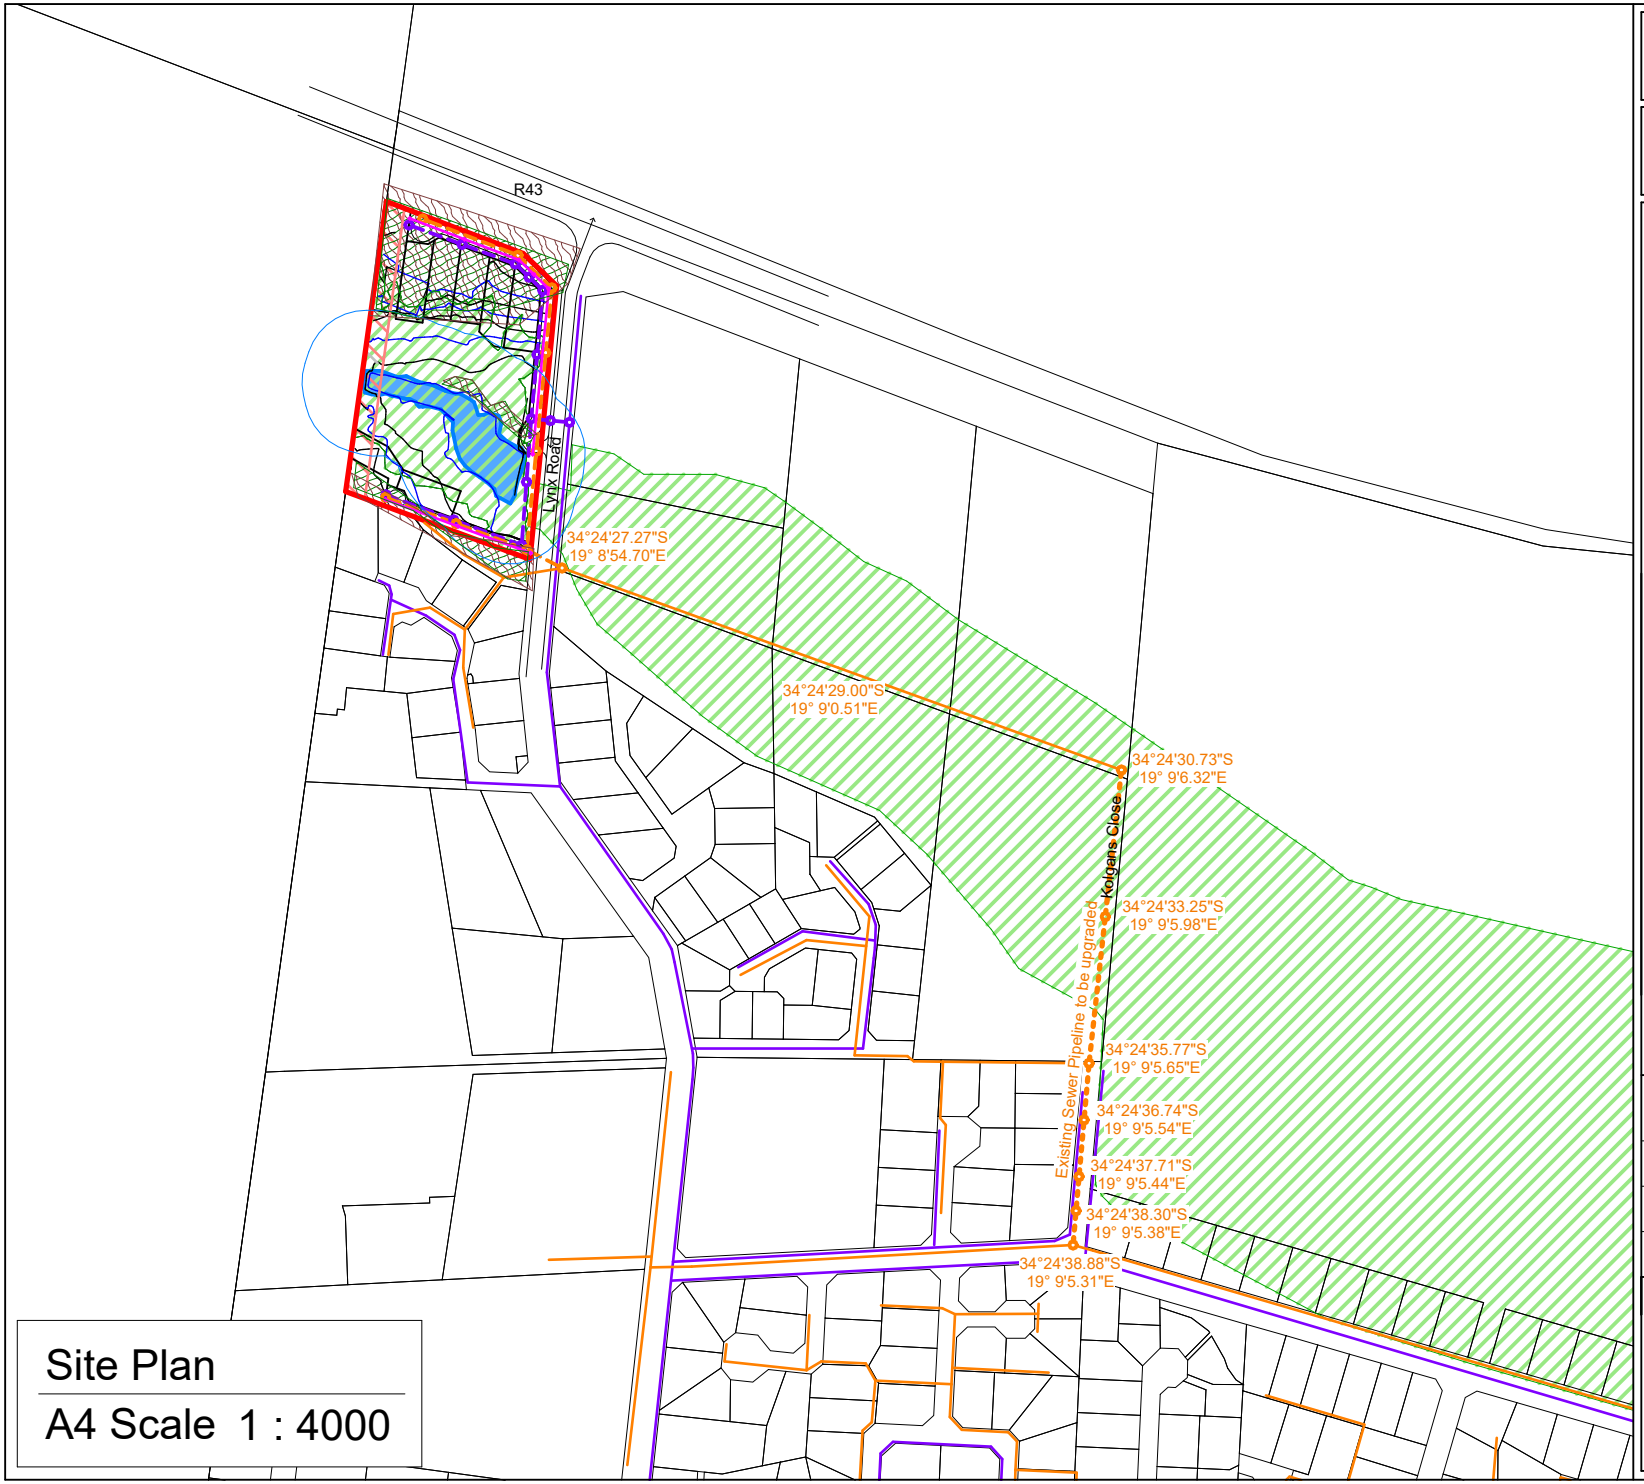

Site Plan

A4 Scale 1 : 4000

PROJECT

Erf 1486 Vermont

TITLE

Site Plan - Coordinates

- Application Area
- Permanent Wetland (depression)
- Seasonal Wetland
- Sensitivity
- Low Sensitivity
- Servitude (to be cancelled)
- Proposed roads centreline
- Proposed water pipelines
- Proposed sewer pipelines
- Existing water pipelines
- Existing sewer pipelines
- Existing sewer pipelines to be upgraded

N

CLIENT

DRAWN BY	CHECKED BY	DATE
JM	AW	25/09/2025

DRAWING NUMBER

Rev 20 B

A4 SCALE

INDEMNITY

INTERACTIVE TOWN & REGIONAL PLANNING MAKES NO WARRANTY OF ANY KIND, EXPRESSED OR IMPLIED, WITH REGARD TO THE DATA AND SHALL NOT BE LIABLE IN ANY EVENT FOR ANY INCIDENTAL OR CONSEQUENTIAL DAMAGES IN CONNECTION WITH OR ARISING OUT OF THIS DATA. THE DATA REMAINS THE SOLE PROPERTY OF THE CLIENT AND MAY ONLY BE USED FOR THE PURPOSES OF A PROJECT WITH THE PRIOR WRITTEN APPROVAL OF THE CLIENT.

InterActive Town & Regional Planning

Andre Wiehahn Pr Pln A/927/1996
B Art et Sc (Town and Regional Planning)
Telephone 028 312 1668
Cell phone: 082 466 0490
E-Mail: wiehahn.a@gmail.com