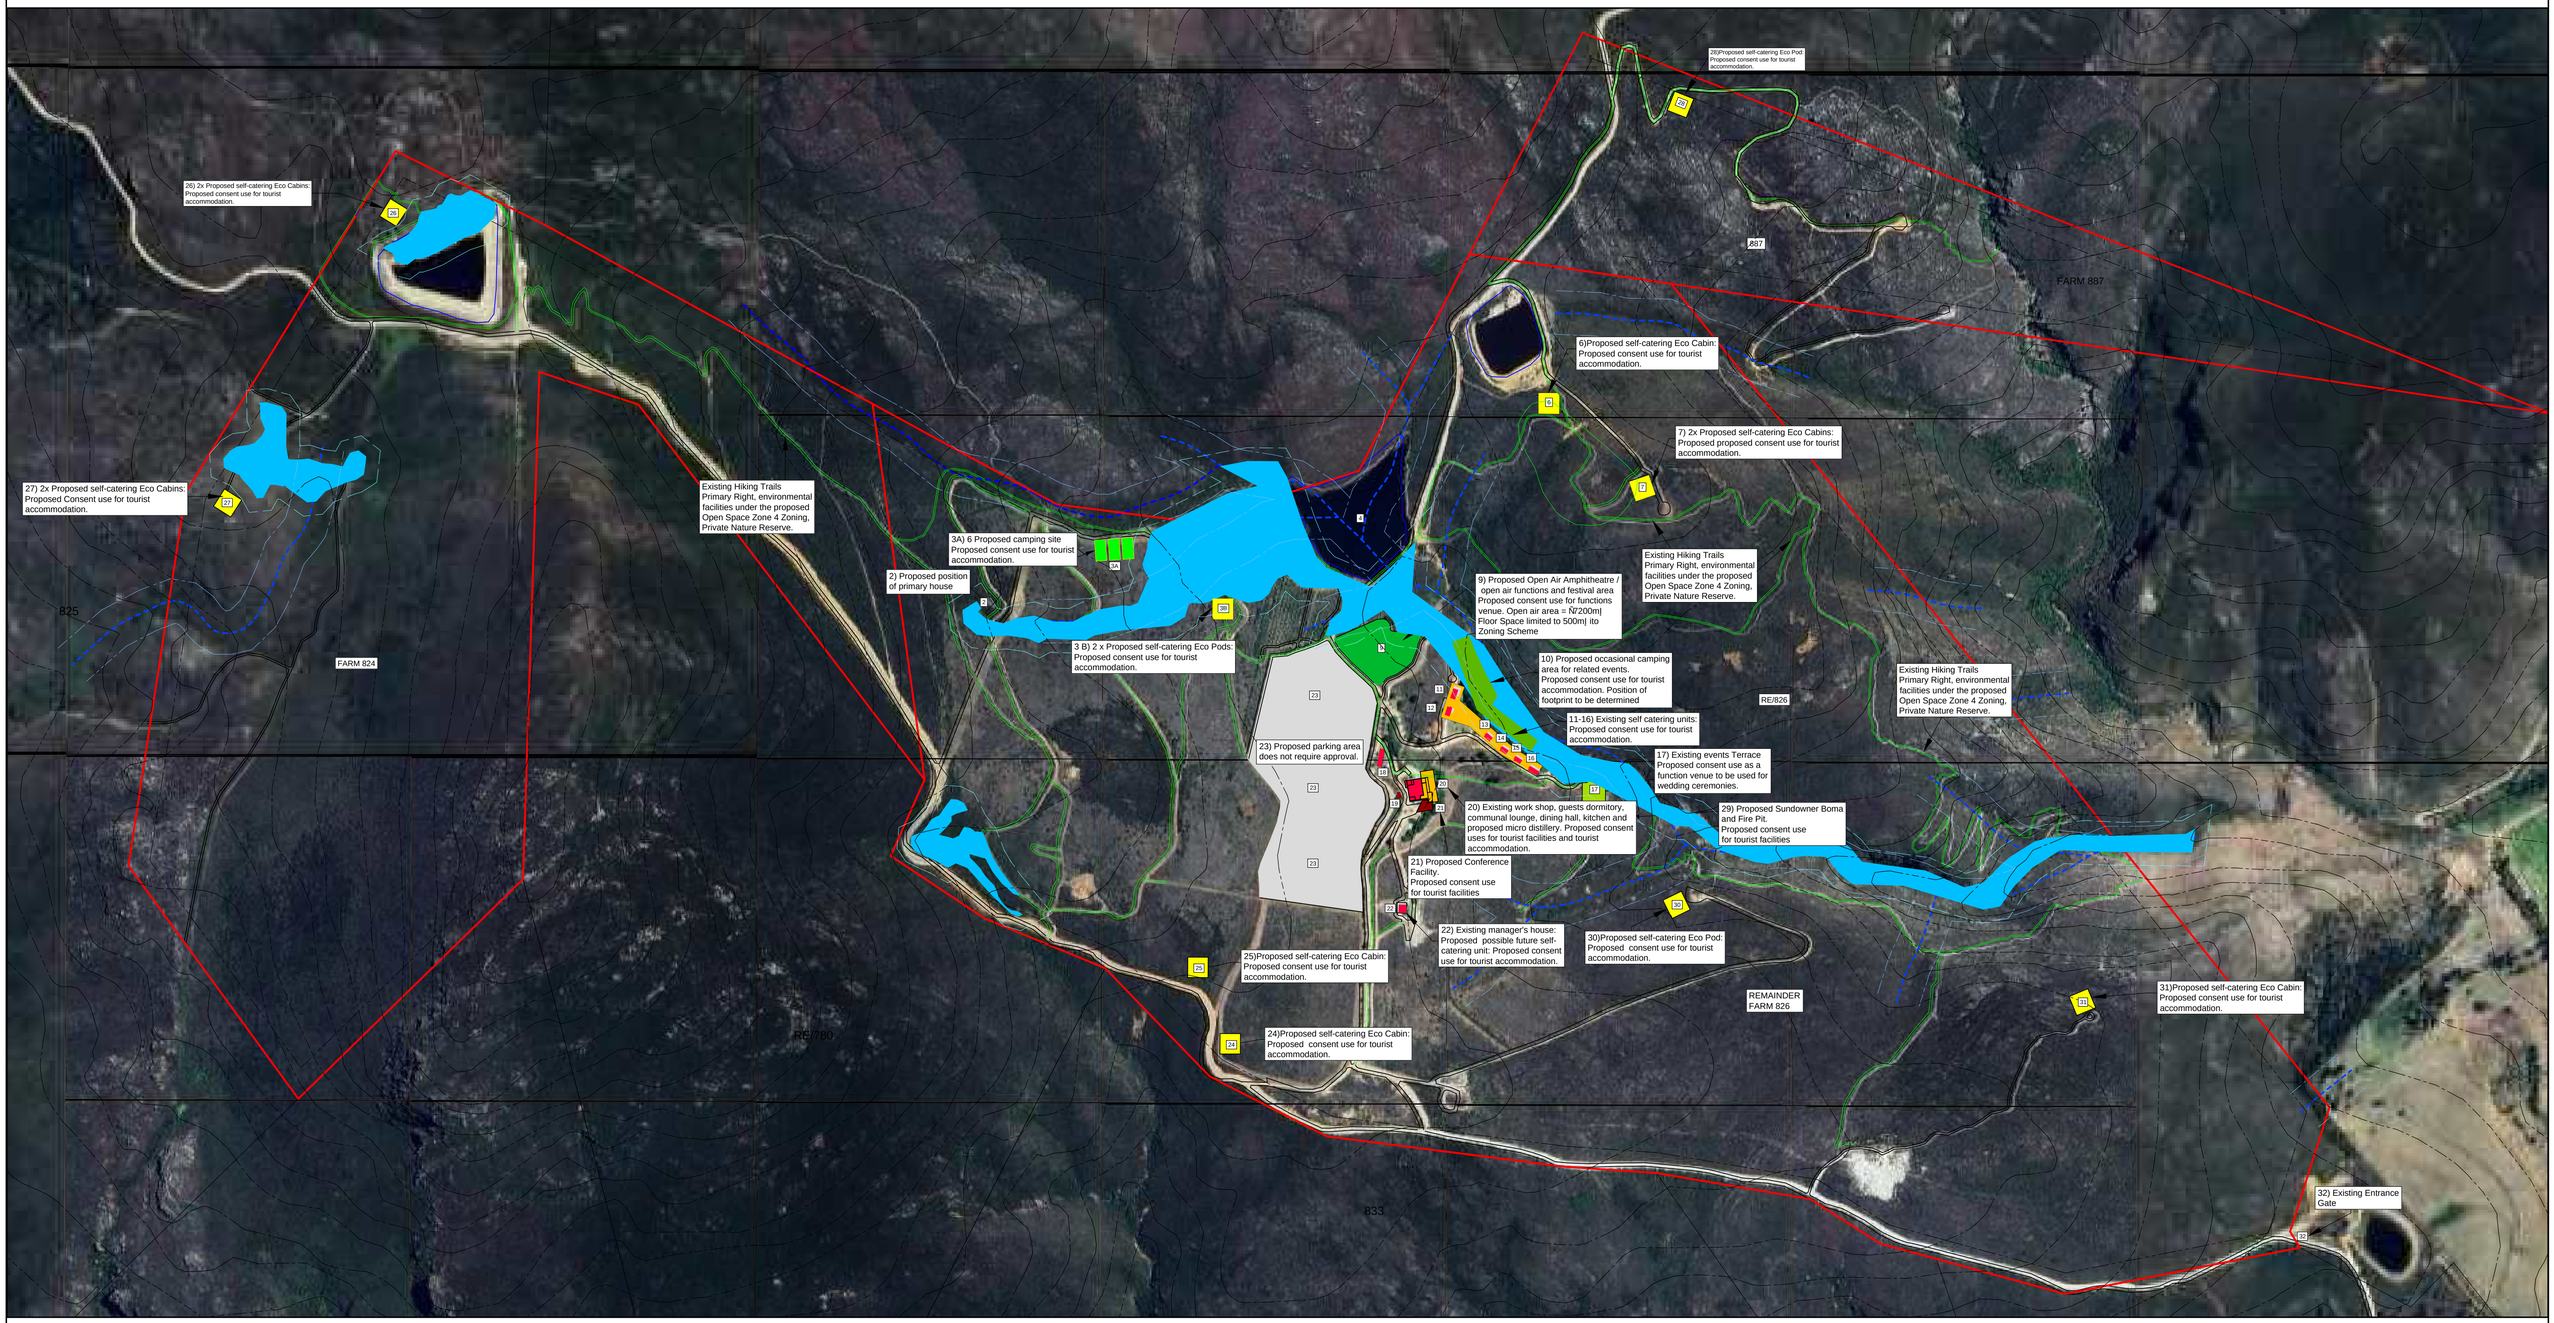

PlAnActive Stads- en Streeksbeplanners Town & Regional Planners

All distances approximate and subject to survey.

COPY RIGHT RESERVED

Property Description: FARMS 824, 826 & 887

Plan Description: PROPOSED SDP AND AERIAL PHOTOGRAPH

Scale: 1:4500

Drawing Nr: Rusty Gate 2024 rev4.dwg

Date: 6 Nov 2024

N