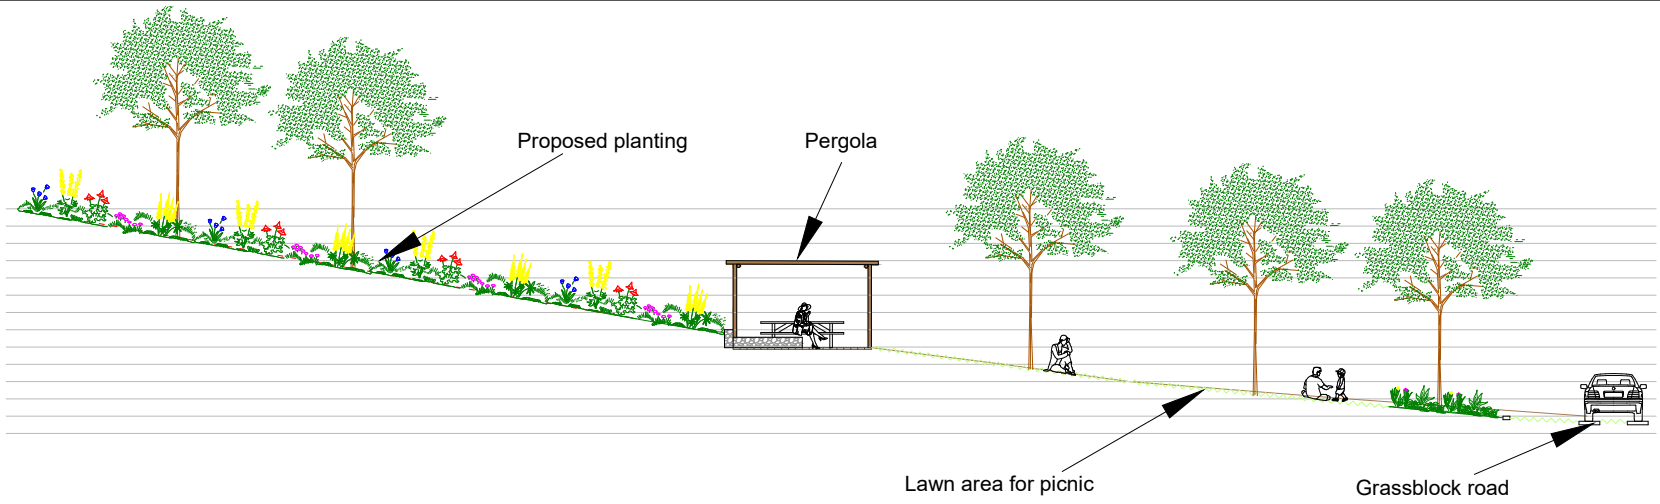


Typical section through POS

Proposed Planting Palette

Trees: 250kg

Tree to be minimum of 2.4m high from NGL after planted and a girth diameter of not less than 80mm, plus double staked with cross member.

Witstinkhout	Celtis africana
River Bush Willow	Combretum erythrophyllum
Assegaai bos	Curtisia dentata
Water Pear	Syzigium guineense
Water berry	Syzygium cordatum

Shrubs: 4kg - 1plant/m2

Baleria	Baleria obtusa “blue”
Num.-Num	Carissa bispinosa
Confetti Bush	Coleonema album
Wild Rosemary	Eriocephalus spp.
Rivier harpiusbos	Euryops spp.
Ribbon Bush	Hypoestes aristata
Bush Jasmine	Jasminum multpartitum
Wilde Dagga	Leonotis leonurus
Forest Bell Bush	Makaya bella
Kruitjie-roer-my-nie	Metalasia major
Syselbos	Plumbago auriculata
Indian hawthorn	Rhaphiolepis indica
Dune Crow-Berry	Searsia crenata
Bloublomsalie	Salvia chamelaeagnea
Burnt Orange	Tecoma capensis
Wild Camphor	Tarchonanthus camphoratus
Coastal rosemary	Westringia fruticosa

Groundcover Plants: 6 plants/m2

Permanent Ground covers

Botterblom	Arctotis spp.
Asystasia	Asystasia gangetica
Rankkopieva	Bulbine spp.
Wilde-aster	Felicia spp.
Gousblom	Gazania spp.
Kooigoed	Helichrysum spp.
Vygies	Lampranthus spp.
Rank margriet	Osteospermum spp.
Pelargonium	Pelargonium spp.
Blue Spur Flower	Plectranthus spp.
Sutera	Sutera spp.

Existing vegetation to remain

pipeline servitude - 10.00m

80

3,96ha

Grassblock two track road

281/50

Pergola

Existing vegetation to remain

ADELLE STREET

NOREEN STREET

LEGEND:

- Proposed trees
- Proposed planting
- Existing vegetation to remain
- Lawn
- Laterite walkway
- Grassblock road
- Paving
- Traffic direction

0m 10m 20m 30m 40m 50m 100m

winter rainy with north westerly winds
winter sunset
winter sunrise
summer sunset
summer winds from south east
summer sunrise

Project:
STRUISBAAI HEADS

Drawing: 29/09/2025
MASTER LANDSCAPE PLAN

Scale: A3 - 1:1750

LOCATION: **ERF 3495 - STRUISBAAI**

J.d.V Landscape Studio
IGNIS GOOSEN - 0826110042 - IGNIS@JDV.CO.ZA
6 BROAD ST - HERMANUS